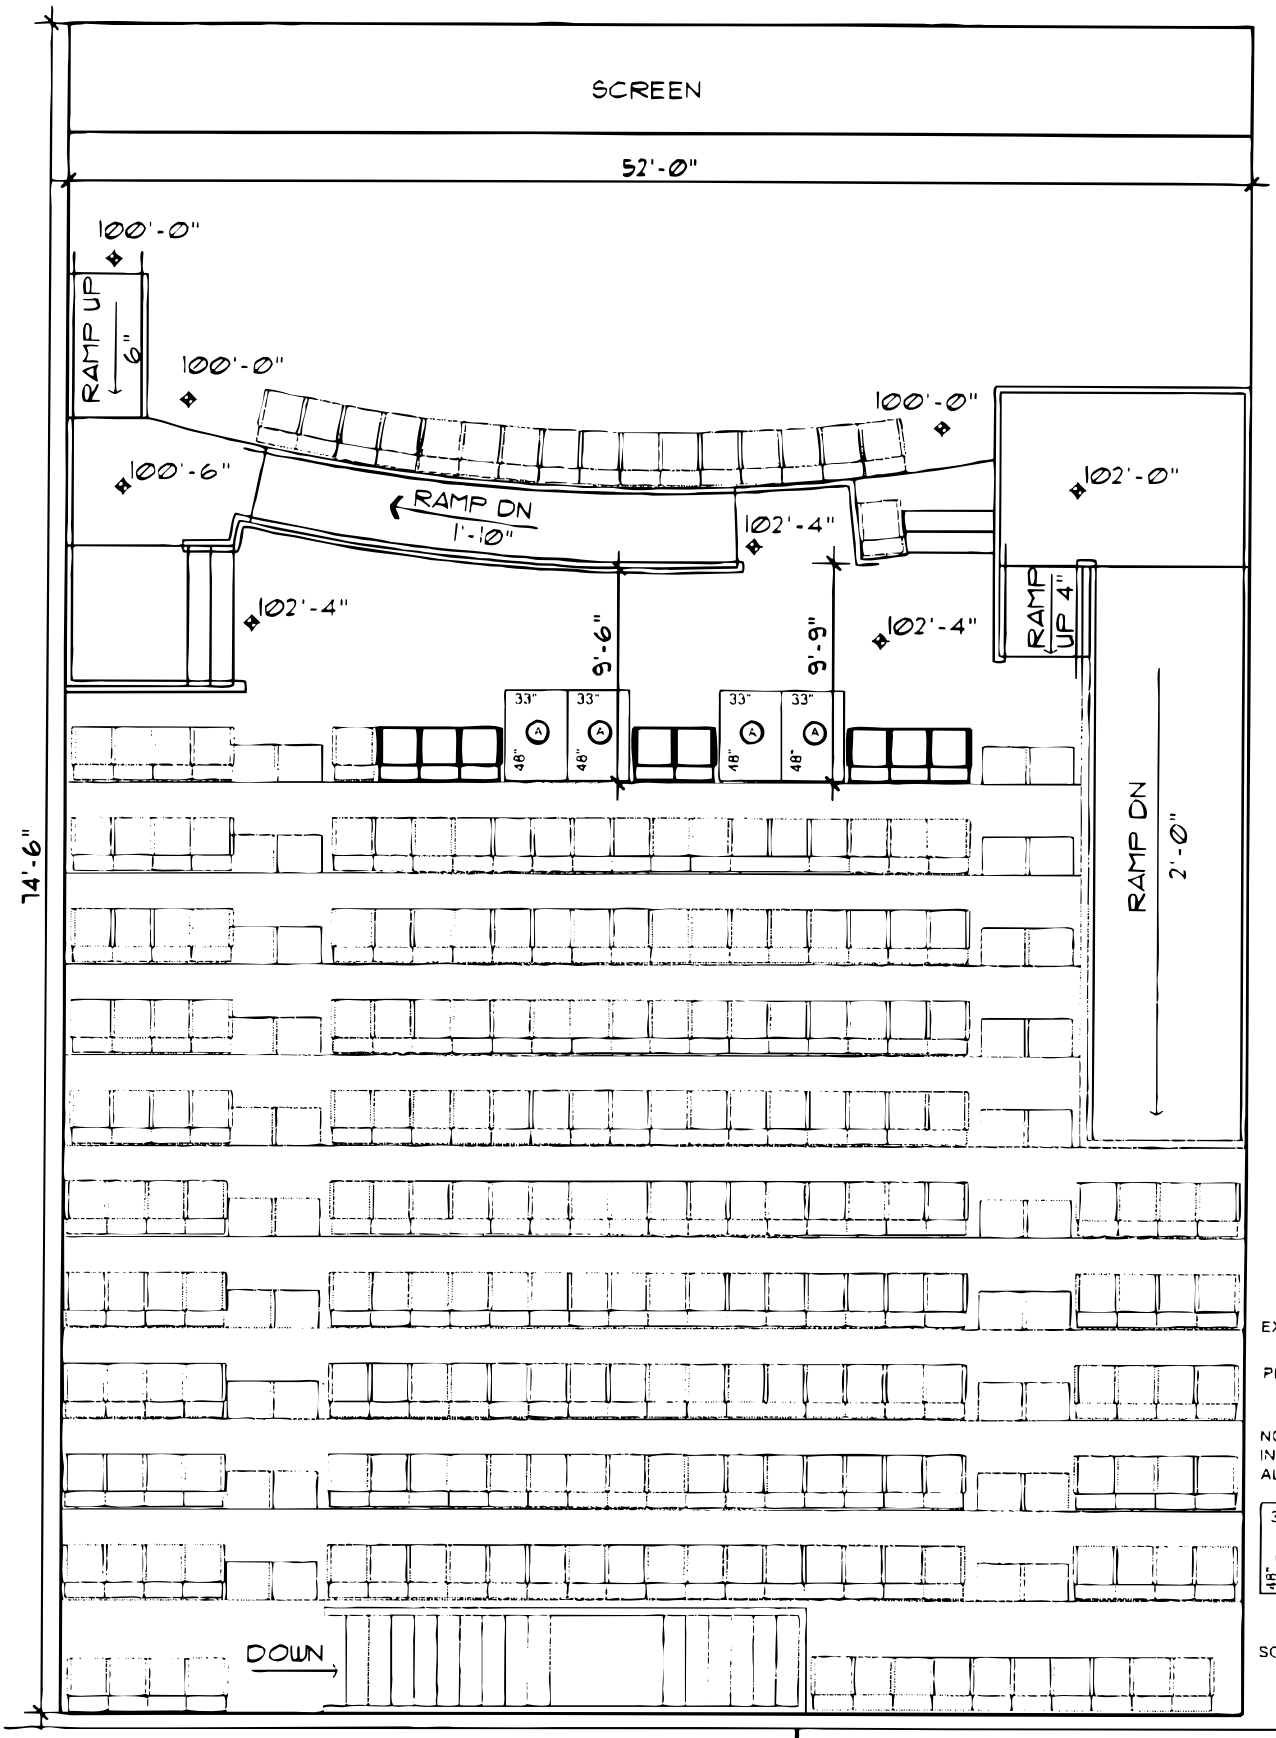

EXISTING SEATING
294

PROPOSED SEATING
248

NOTE BOLD LINES INDICATE PROPOSED ALTERATIONS

33" 48" ACCESSIBLE DEDICATED WHEELCHAIR SPACE DESIGNATION

SCALE: 1/8" = 1'-0"

Cinemark U.S.A., Inc.

Accessible Seating Alterations
November 5, 2004

CINEMARK 15 PLEX
Theater No. 15
Macedona, Ohio